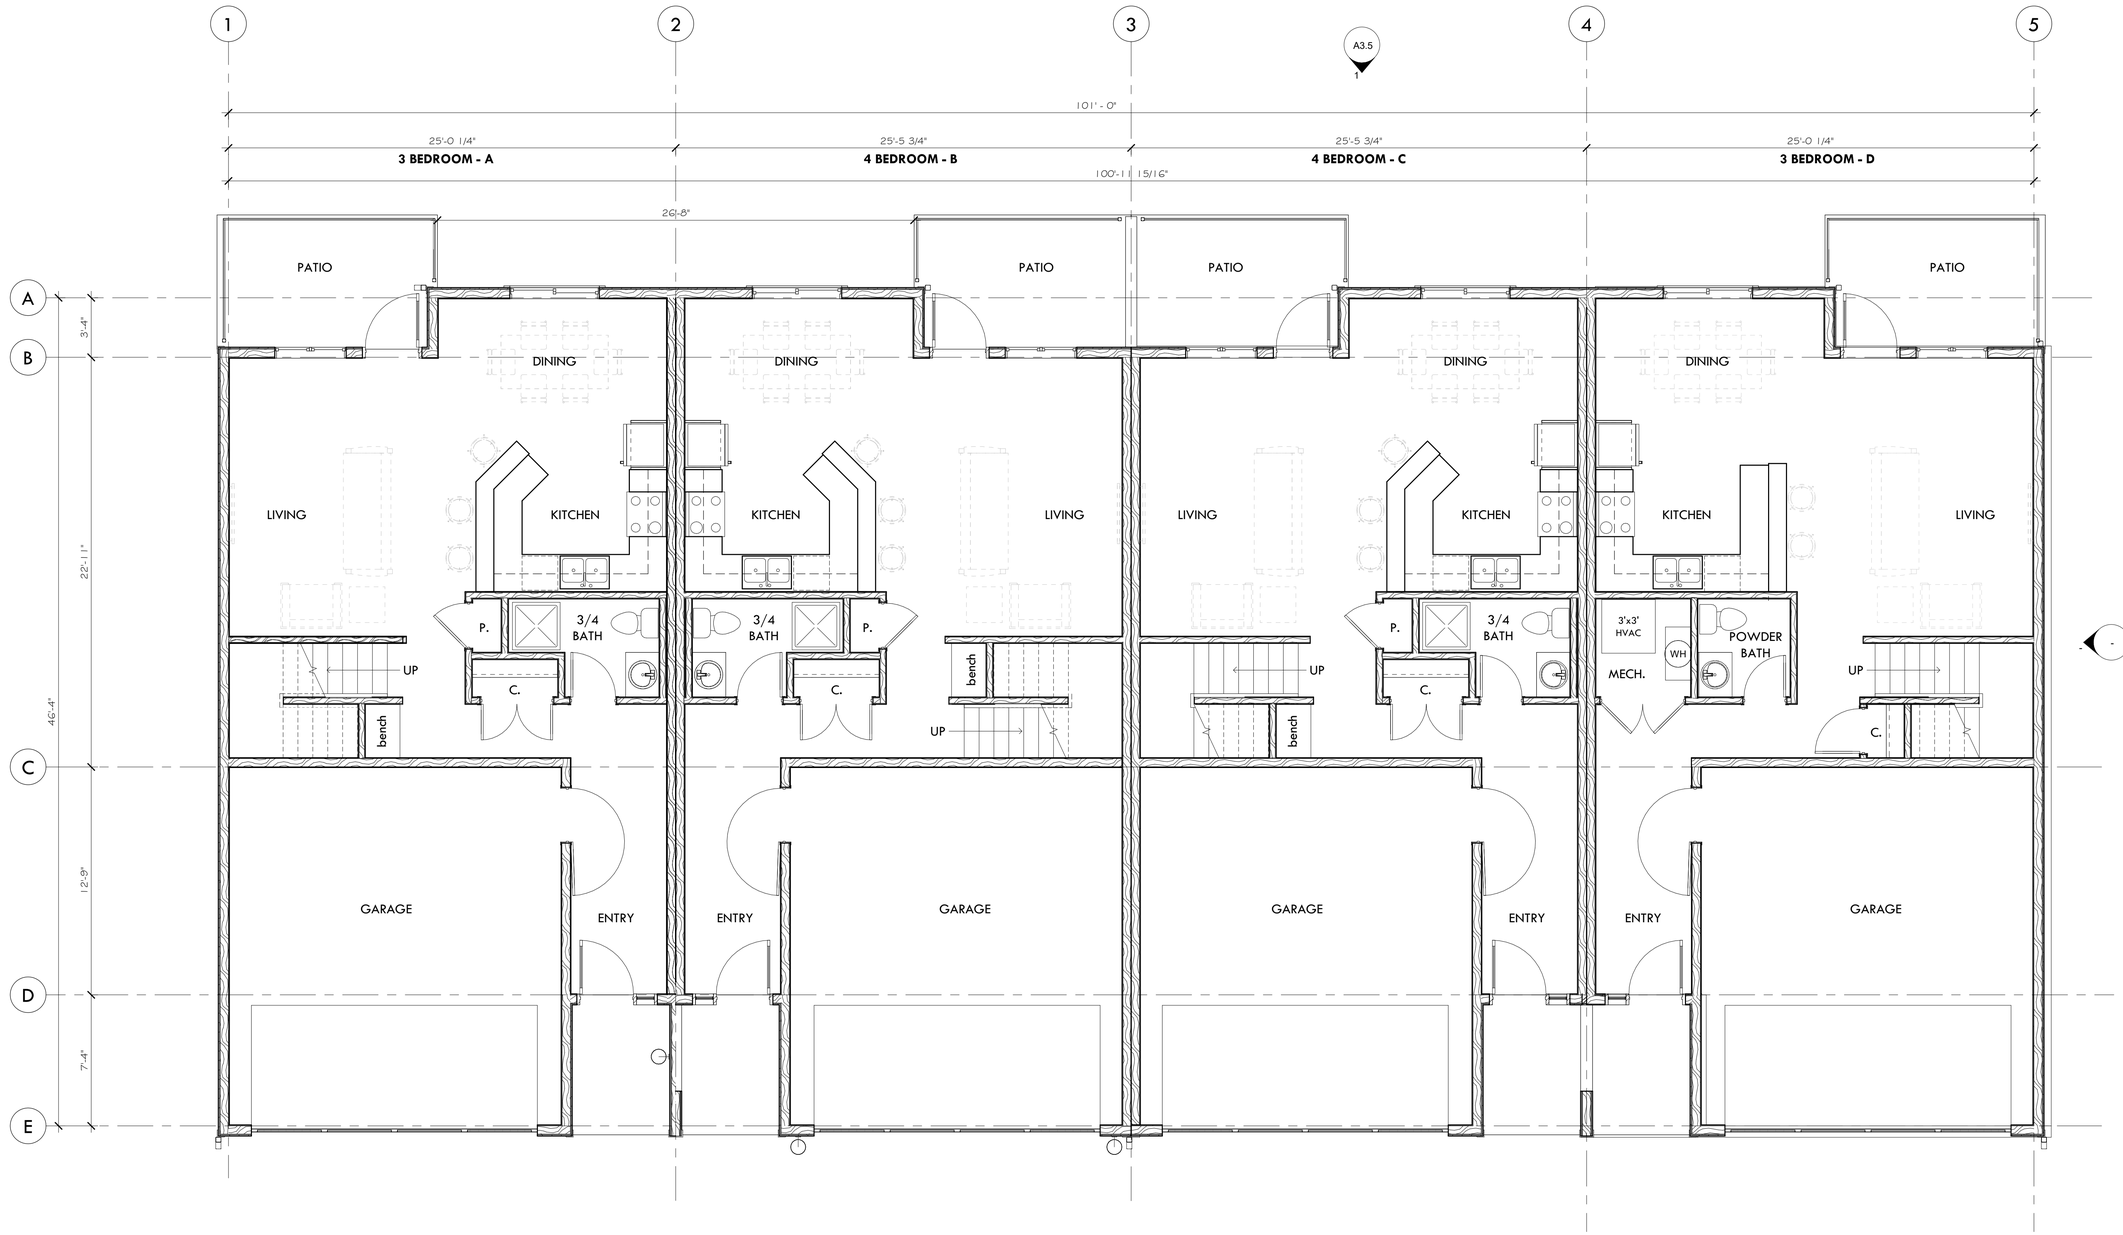

1 **BUILDING 3 FIRST FLOOR PLAN**
1/4" = 1'-0"

Blumentals Architecture

1600 Marshall Steet NE, Suite 1
Minneapolis, MN 55413
612/331-2222
612/331-2224 FAX
info@blumentals.com

PROJECT INFO

Commission No.
B/A: 617-18
Drawn By:
JH
Issue Date
09/02/20

SUBMITTALS / REVISIONS

SCALE
1/4" = 1'-0"

Towering Woods Townhomes

170th St SE
Prior Lake, MN 55372

BUILDING 3 - FIRST FLOOR PLANS

A2.1

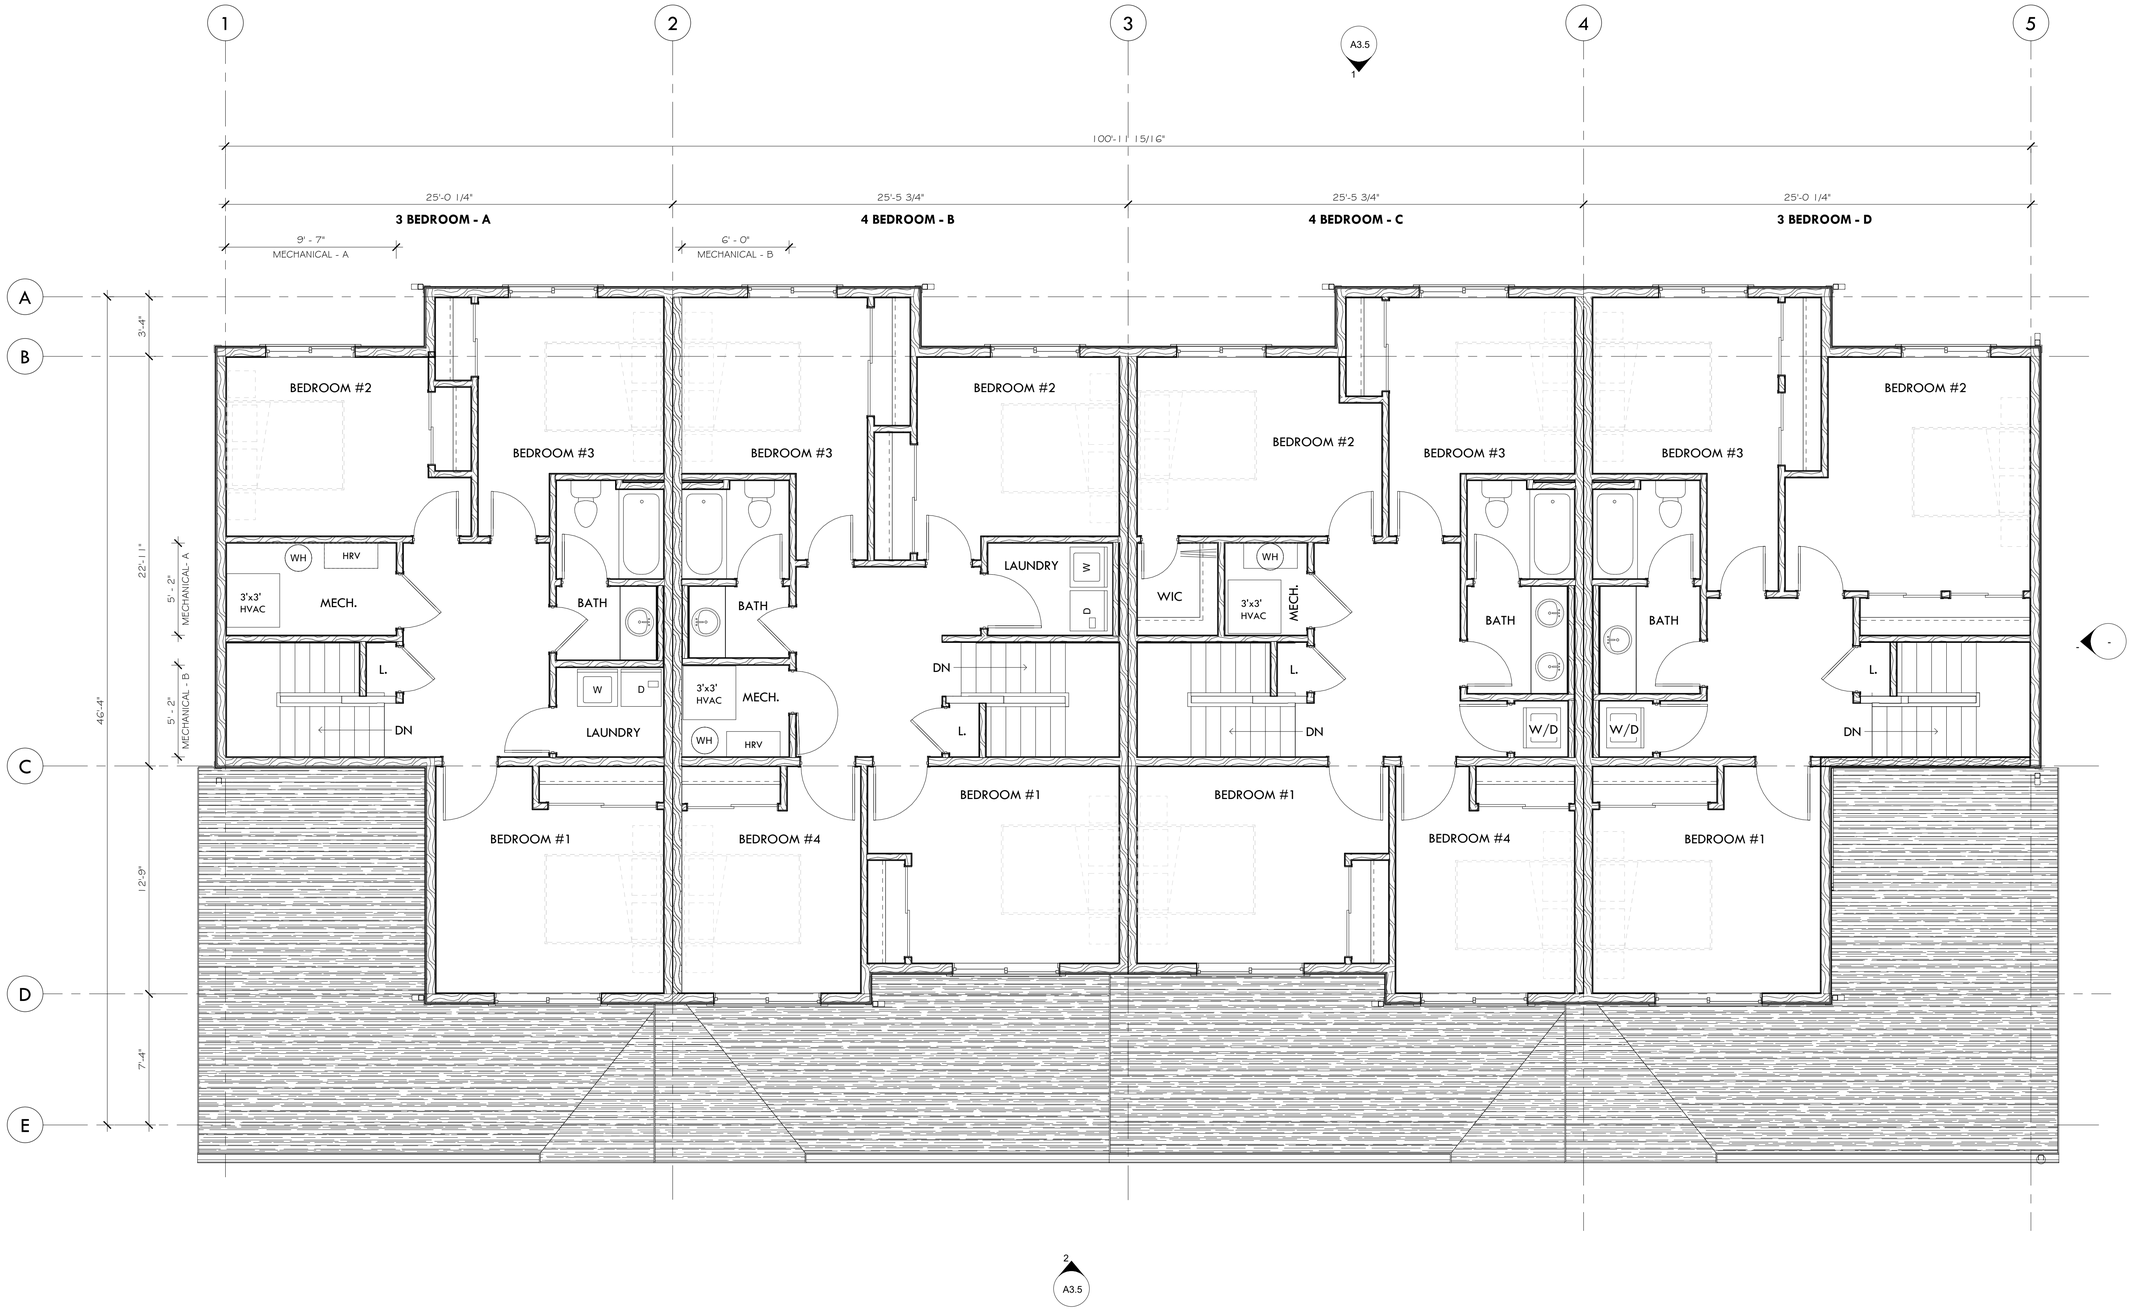

1 **BUILDING 3 SECOND FLOOR PLAN**
1/4" = 1'-0"

Blumentals Architecture
1600 Marshall Steet NE, Suite 1
Minneapolis, MN 55413
612/331-2222
612/331-2224 FAX
info@blumentals.com

PROJECT INFO
Commission No.
B/A: 617-18
Drawn By:
JH
Issue Date
09/02/20

SUBMITTALS / REVISIONS

1	Date	Description

SCALE
1/4" = 1'-0"

Towering Woods Townhomes

170th St SE
Prior Lake, MN 55372

BUILDING 3 - SECOND FLOOR PLANS

A2.2